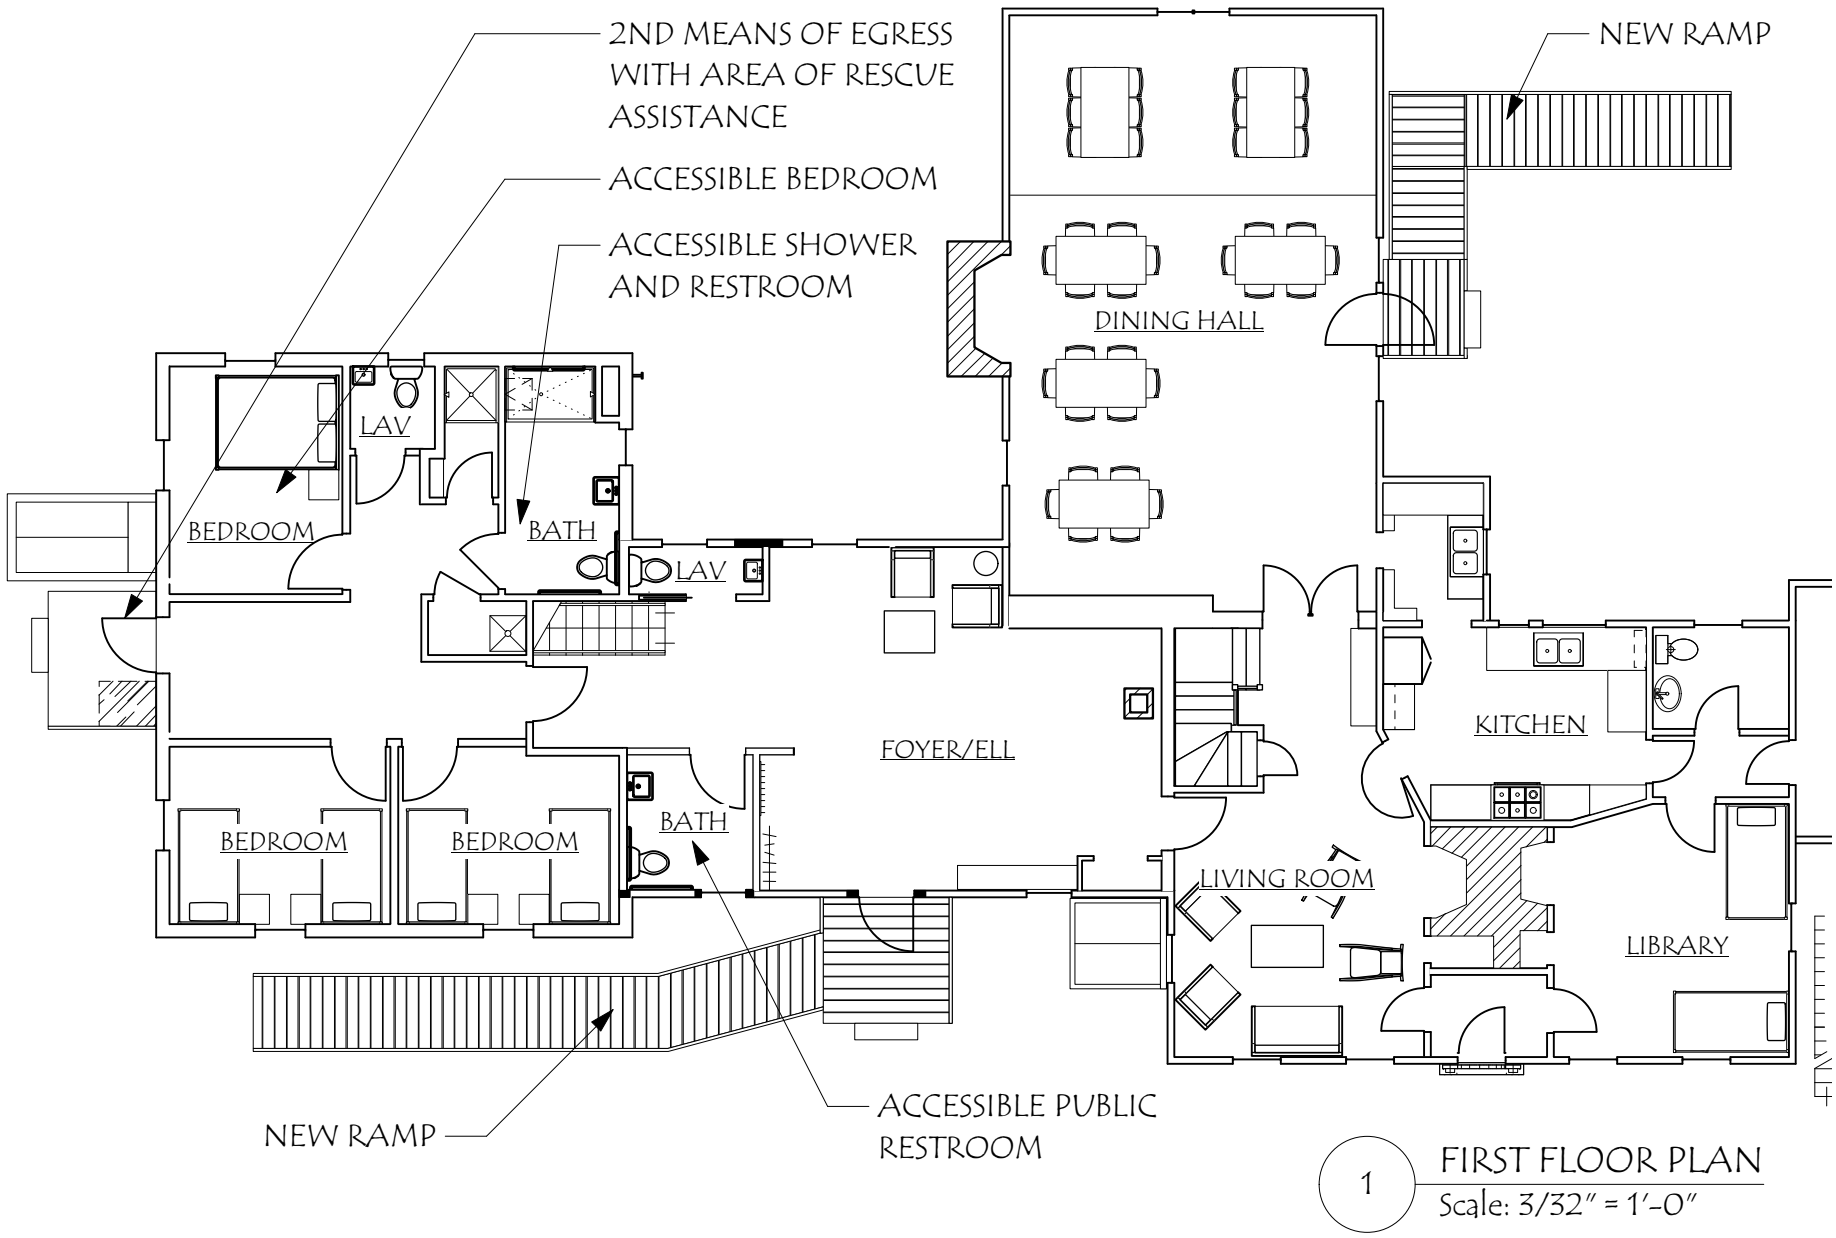



1 FIRST FLOOR PLAN
Scale: 3/32" = 1'-0"

FIRST FLOOR SIMPLE
1.1
FEB. 23, 2021

WOOLMAN HILL RETREAT CENTER
107 KEETS RD, DEERFIELD, MA

110 Pulpit Hill Road
Amherst, Ma 01002
413-549-5799
Fax: 413-549-7918
www.facdarchitects.com

FITCH ARCHITECTURE & COMMUNITY DESIGN
home • community • planet

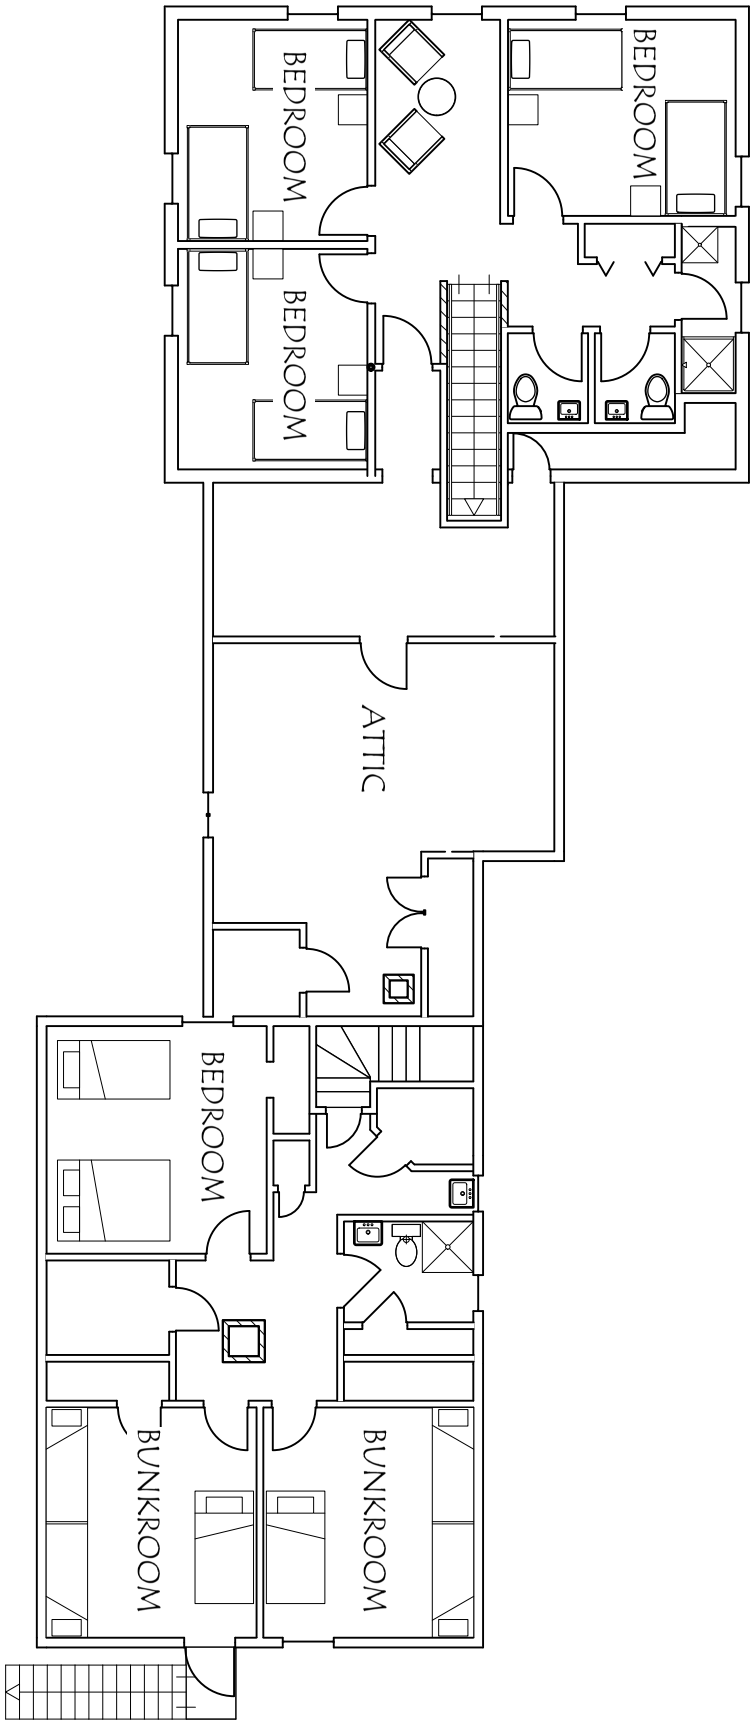

1

SECOND FLOOR PLAN

Scale: 3/32" = 1'-0"

FITCH ARCHITECTURE & COMMUNITY DESIGN
home • community • planet

110 Pulpit Hill Road
Amherst, Ma 01002
413-549-5799
Fax: 413-549-7918
www.facdarchitects.com

WOOLMAN HILL RETREAT CENTER
107 KEETS RD, DEERFIELD, MA

SECOND FLOOR SIMPLE

1.2

FEB. 23, 2021



PROGRESS PRINT NOT FOR CONSTRUCTION

FITCH ARCHITECTURE & COMMUNITY DESIGN
home • community • planet

110 Pulpit Hill Road
Amherst, Ma 01002
413-549-5799
Fax: 413-549-7918
www.facdarchitects.com

WOOLMAN HILL RETREAT CENTER
107 KEETS RD, DEERFIELD, MA

EXTERIOR

2.1

FEB. 23, 2020



PROGRESS PRINT NOT FOR CONSTRUCTION

FITCH ARCHITECTURE & COMMUNITY DESIGN
home • community • planet

110 Pulpit Hill Road
Amherst, Ma 01002
413-549-5799
Fax: 413-549-7918
www.facdarchitects.com

WOOLMAN HILL RETREAT CENTER
107 KEETS RD, DEERFIELD, MA

EXTERIOR

2.2

FEB. 23, 2020



PROGRESS PRINT NOT FOR CONSTRUCTION

FITCH ARCHITECTURE & COMMUNITY DESIGN
home • community • planet

110 Pulpit Hill Road
Amherst, Ma 01002
413-549-5799
Fax: 413-549-7918
www.facdarchitects.com

WOOLMAN HILL RETREAT CENTER
107 KEETS RD, DEERFIELD, MA

PERSPECTIVE

2.3

FEB. 23, 2020



PROGRESS PRINT NOT FOR CONSTRUCTION

FITCH ARCHITECTURE & COMMUNITY DESIGN
home • community • planet

110 Pulpit Hill Road
Amherst, Ma 01002
413-549-5799
Fax: 413-549-7918
www.facdarchitects.com

WOOLMAN HILL RETREAT CENTER
107 KEETS RD, DEERFIELD, MA

PERSPECTIVE

2.4

FEB. 23, 2020



PROGRESS PRINT NOT FOR CONSTRUCTION

FITCH ARCHITECTURE & COMMUNITY DESIGN
home • community • planet

110 Pulpit Hill Road
Amherst, Ma 01002
413-549-5799
Fax: 413-549-7918
www.facdarchitects.com

WOOLMAN HILL RETREAT CENTER
107 KEETS RD, DEERFIELD, MA

PERSPECTIVE

2.5

FEB. 23, 2020